THIS DRAWING IS PHOTOGRAPHICALLY COPYRIGHT AND MUST NOT BE COPIED OR REPRODUCED WITHOUT THE WRITTEN CONSENT OF THE ARCHITECTS. DO NOT SCALE FROM THIS DRAWING. ALL DIMENSIONS ARE TO BE CHECKED ON SITE BEFORE ANY WORK IS COMMENCED.

RISK OF FIRE HAZARDS

IN ACCORDANCE WITH THE REQUIREMENTS OF THE CONSTRUCTION (DESIGN & MANAGEMENT) REGULATIONS 2015 THE FOLLOWING SIGNIFICANT RESIDUAL HAZARDS HAVE NOT BEEN DESIGNED OUT OF THE PROJECT AND MUST BE TAKEN INTO CONSIDERATION BY CONTRACTORS PLANNING TO UNDERTAKE THE WORKS SHOWN ON THIS DRAWING

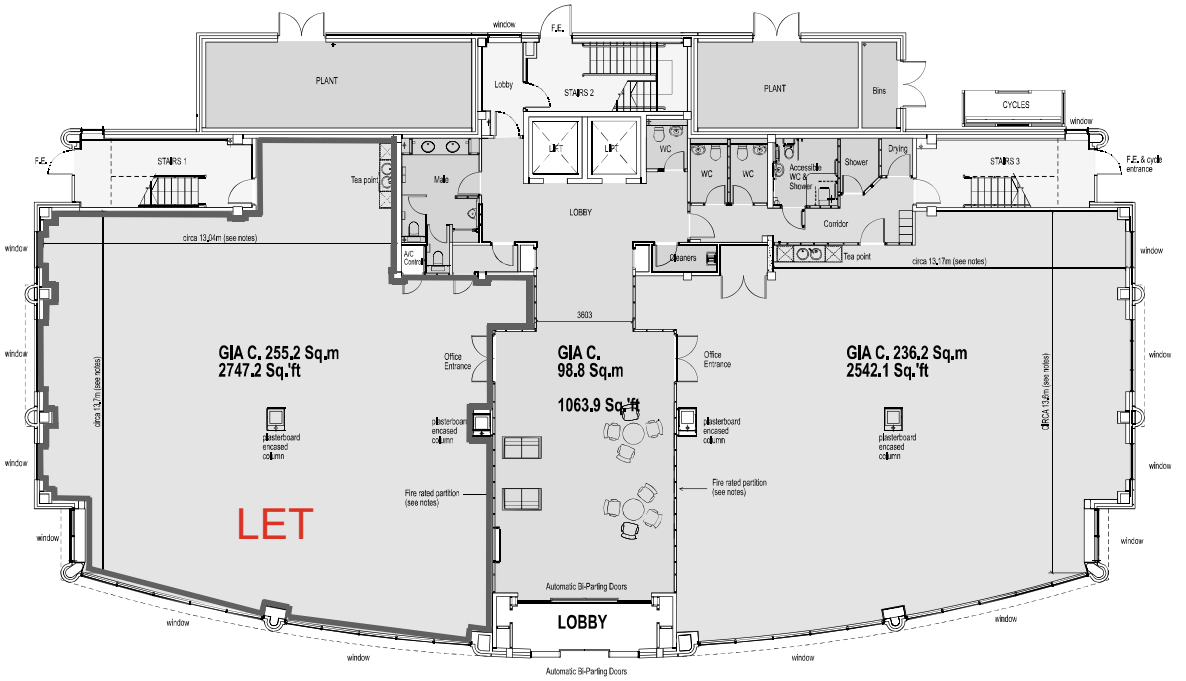

SCALE 1:100

0m 1 2 3 4 5 6

N

NOTE

DRAWING PRODUCED BASED ON AS BUILT RECORD INFORMATION PREPARED BY MECHANICAL ENGINEERS. DIMENSIONS TO BE CHECKED ON SITE TO ESTABLISH PRECISE LAYOUT EXTENTS

CLEAR INTERNAL DIMENSIONS CHECKED AGAINST FLOWMAN DRAWN MEASURED SURVEY.
DRAWING REF: 20304_WAC_Dpt 2019
DIMENSIONS SUBJECT TO FURTHER CROSS CHECKING ON SITE

LEGEND

- OFFICE ACCOMMODATION
- CIRCULATION
- ANCILLARY ACCOMMODATION
- PROTECTED STAIRWELL
- PLANTER/RAISING

REV.	DATE	NOTES	INIT.
-	22/7/24	FIRST ISSUE	RG

CLIENT / PROJECT
HURSTWOOD HOLDINGS
AQUEOUS II, BIRMINGHAM

DRAWING TITLE
EXISTING GROUND FLOOR PLAN

STATUS
TENDER

DATE	DRAWN	SCALE @ A2
JULY '24	RG	1:100

PROJECT NUMBER	ZONE / PHASE	ORIGTR / CODE	TYPE & NUMBER	REVISION LETTER
11665		C	P01	

THE RATCLIFFE GROVES PARTNERSHIP
MANCHESTER
105 MANCHESTER ROAD
BURY, LANCASHIRE BL9 0TD
T. 0161 797 6668 E. manchester@rgp.uk.com
www.rgp.uk.com

LONDON
76 BEDFORD ROW
LONDON WC1R 4EB
T. 020 7600 6660 E. london@rgp.uk.com

RGP architects